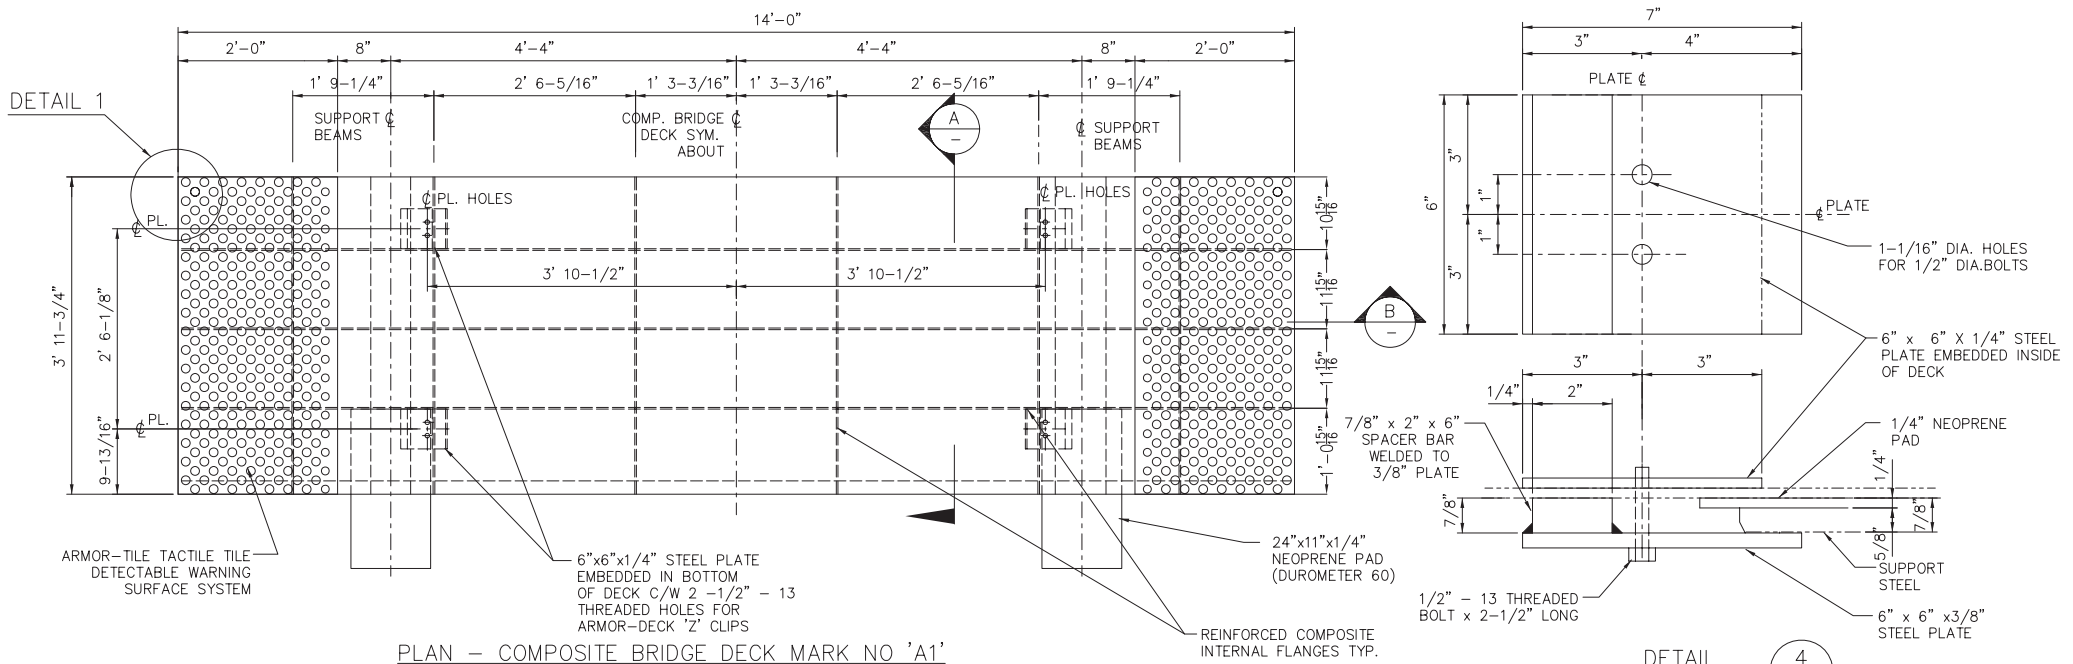

PLAN – COMPOSITE BRIDGE DECK MARK NO 'A1'

(61 REQ'D.)

DETAIL 4

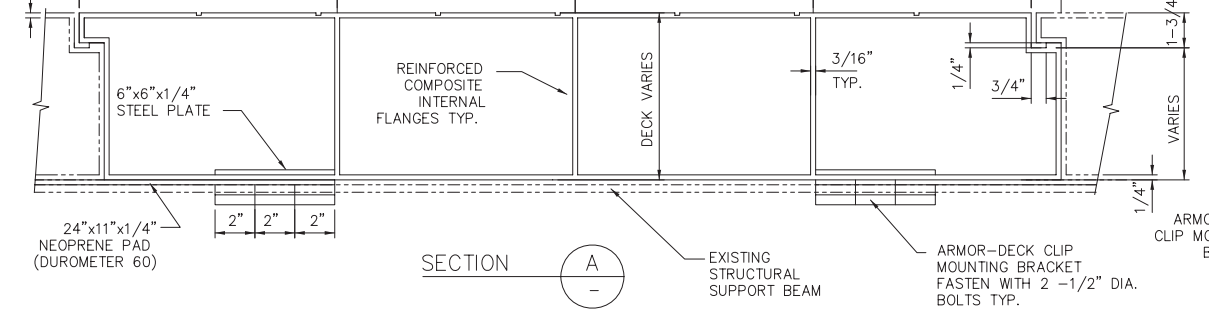

SECTION A

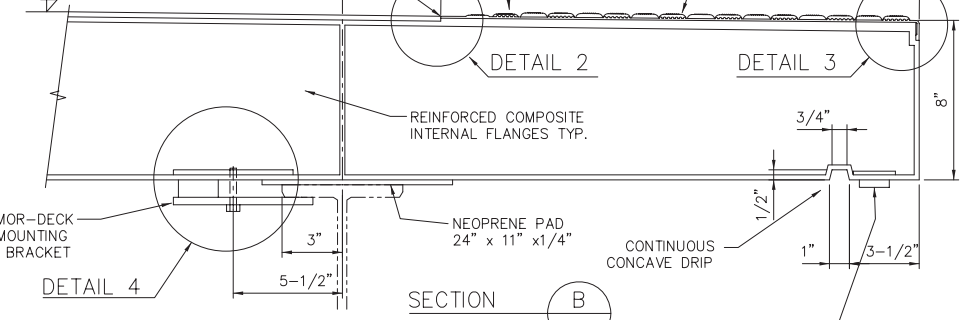

DETAIL 4

SECTION B

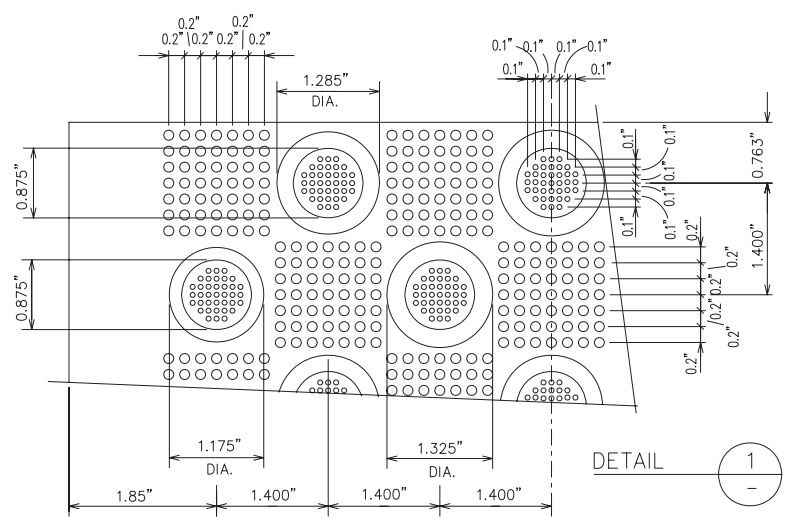

DETAIL 1

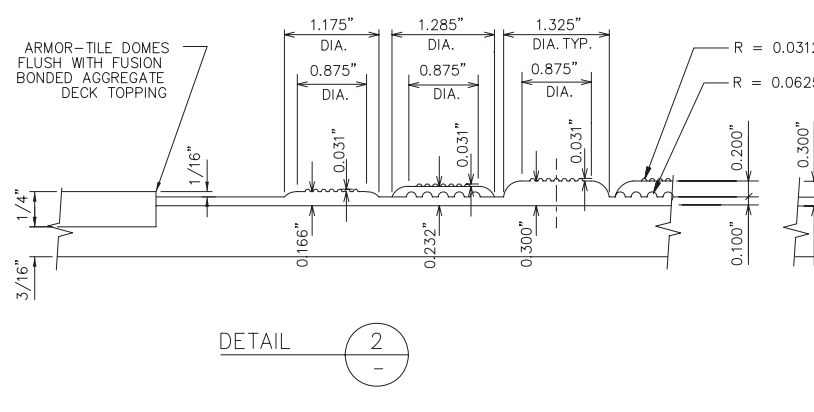

DETAIL 2

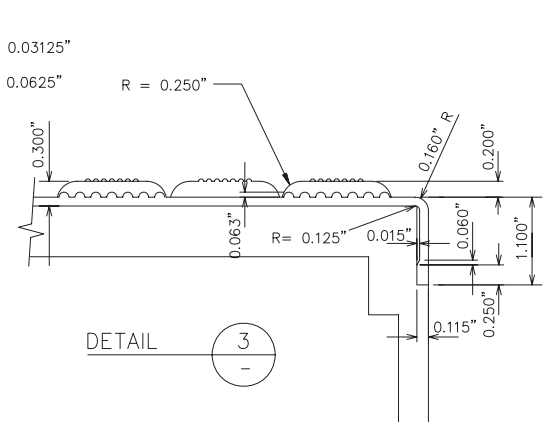

DETAIL 3

ITEM	DESCRIPTION	PART NO.	TYP.QT'Y
1	COMP. DECK (4'-0" x 14'-0")	A1	1
2	6"x6"x1/4" GALV. ST. PL.		4
3	1/2"-13 x 2-1/2" LG. BOLT		8
4	NEOPRENE PAD 24" x 11" x 1/4"		2
5	6x2x1/4" GALV ALIGNMENT BAR		2
6	1/2"-13 x 1-1/4" LG. BOLT		4

REFERENCE DRAWINGS

DWG. NO.	DESCRIPTION

No.	DATE	REVISION	APPR.
1	04/18/07	PANEL DELETIONS	J.D.
0	01/26/05	FOR APPROVAL	K.S.

SCALE N.T.S 0 3 6 9 12 15

	BY	DATE
DESIGNED	K.E.S.	92/11
DRAWN	M.D.	2005/01/26
CHECKED		
PROJECT MANAGER		

TRADE: DETECTABLE WARNING SURFACE — PART NO.: SEE MATERIAL LIST

MATERIAL: VITRIFIED POLYMER COMPOSITE

SUBJECT

STRUCTURAL REINFORCED POLYMER COMPOSITE ELEVATED TRANSIT BOARDING PLATFORM SYSTEM WITH ARMOR-TILE TACTILE DETECTABLE WARNING SURFACE SYSTEM

PROJECT

4'-0" x 14'-0" STRUCTURAL REINFORCED POLYMER COMPOSITE PLATFORM SYSTEM CROSS SECTION AND DETAILS

DRAWING NO. AD-14489 — REV. NO. 1

ENGINEERED PLASTICS

© 2007 ENGINEERED PLASTICS
CONFIDENTIAL AND PROPRIETARY DOCUMENT
ANY ONE OR MORE OF THE FOLLOWING PATENTS MAY APPLY
U.S PATENT NO. 5,303,669 5,775,835 6,449,790 AND 6,895,622 B2
C.D.N. PATENT NO. 2,032,532 2,070,984
US PATENTS PENDING.
Ⓓ KENNETH E. SZEKELY

armor deck™
Toll Free: 1-800-682-2525
Email: info@armordeck.net
www.armordeck.net